PROJECT	SHEET NUMBER
PROJECT NUMBER PROJECT NAME	

Place applicable earthwork representation drawings on sheet and include in the plan set.

K:\CADD_Coordinator\ORD_Drawings\Templates\EW_diagramsfp14.dgn [Design Intent]
25 April 2025 6:54 AM

EARTHWORK REPRESENTATION DRAWINGS

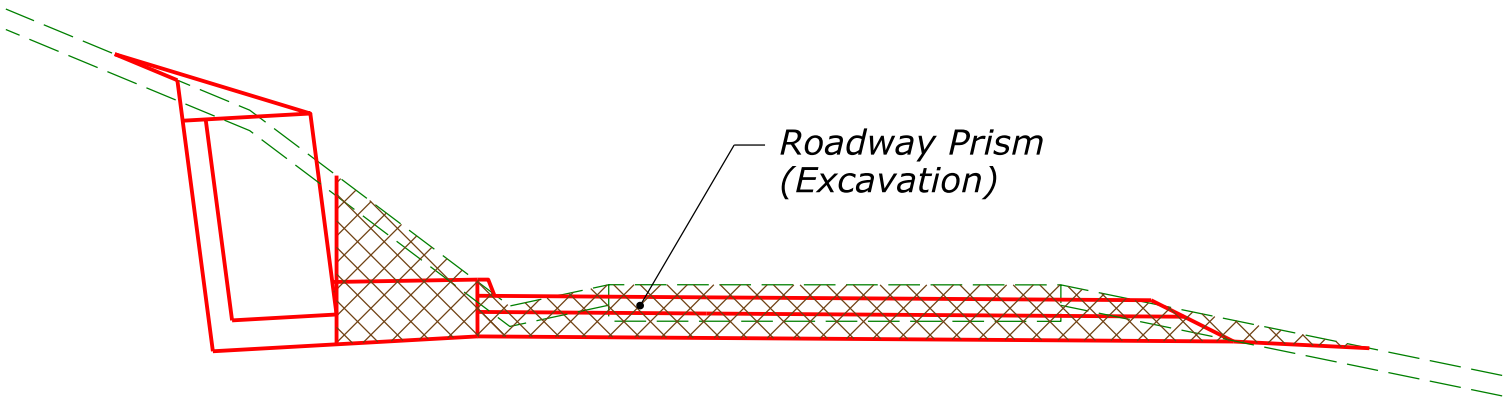

ROADWAY EXCAVATION
ROCKERY

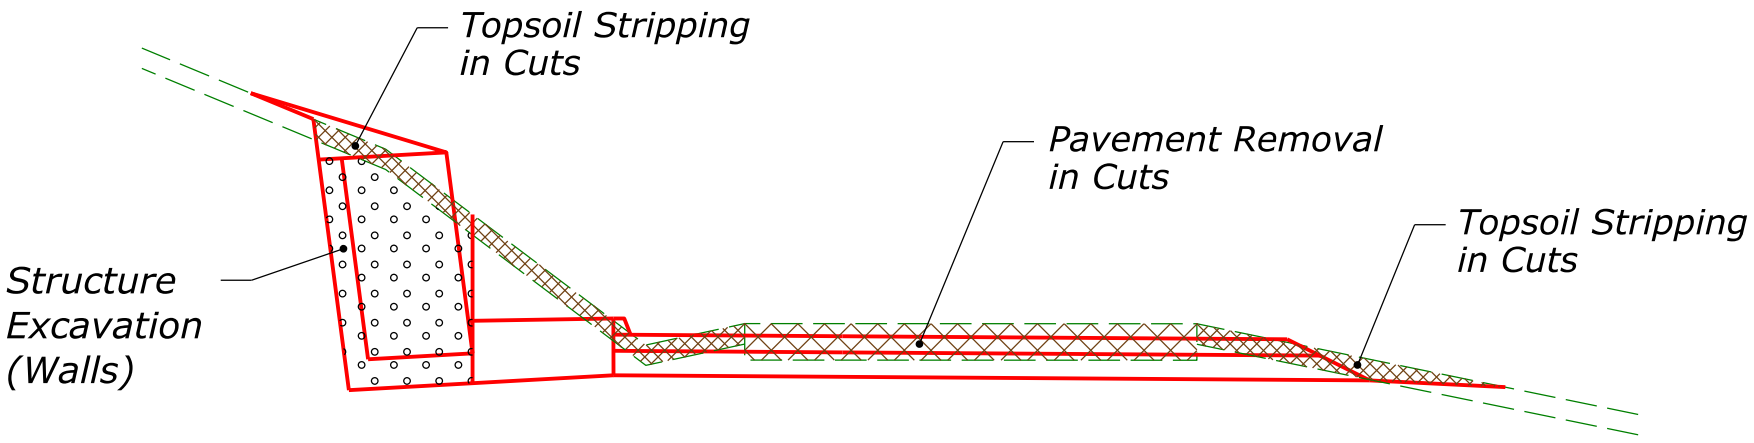

ADJUSTMENTS TO ROADWAY EXCAVATION
ROCKERY

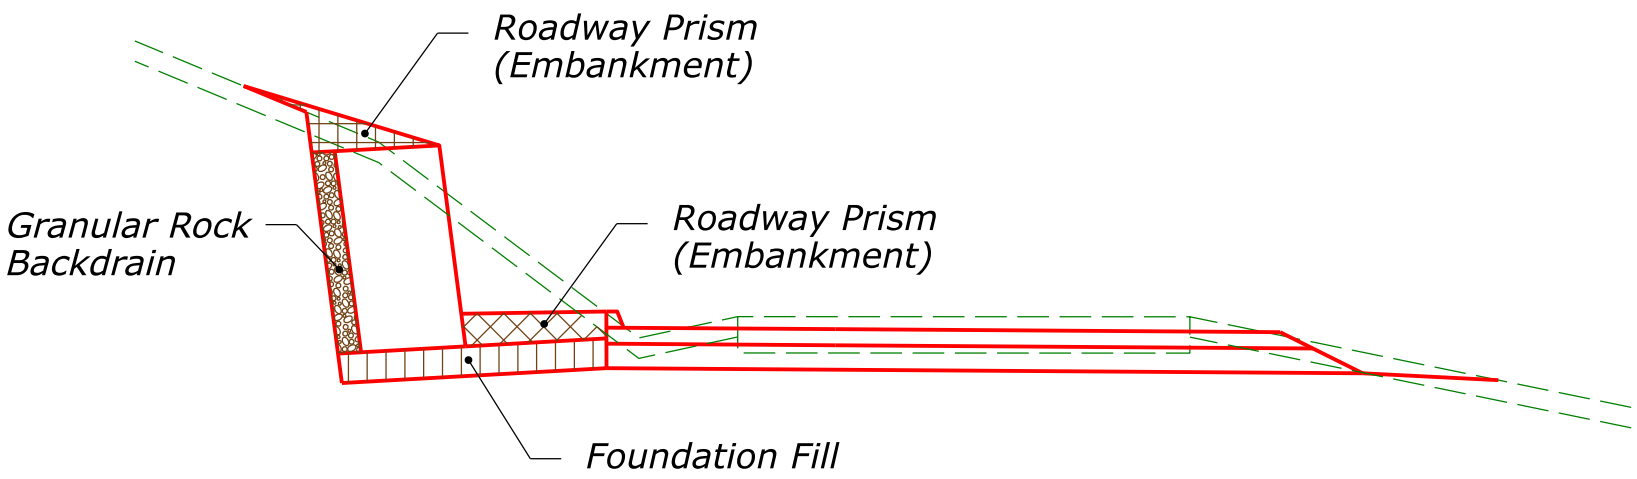

ROADWAY EMBANKMENT
ROCKERY

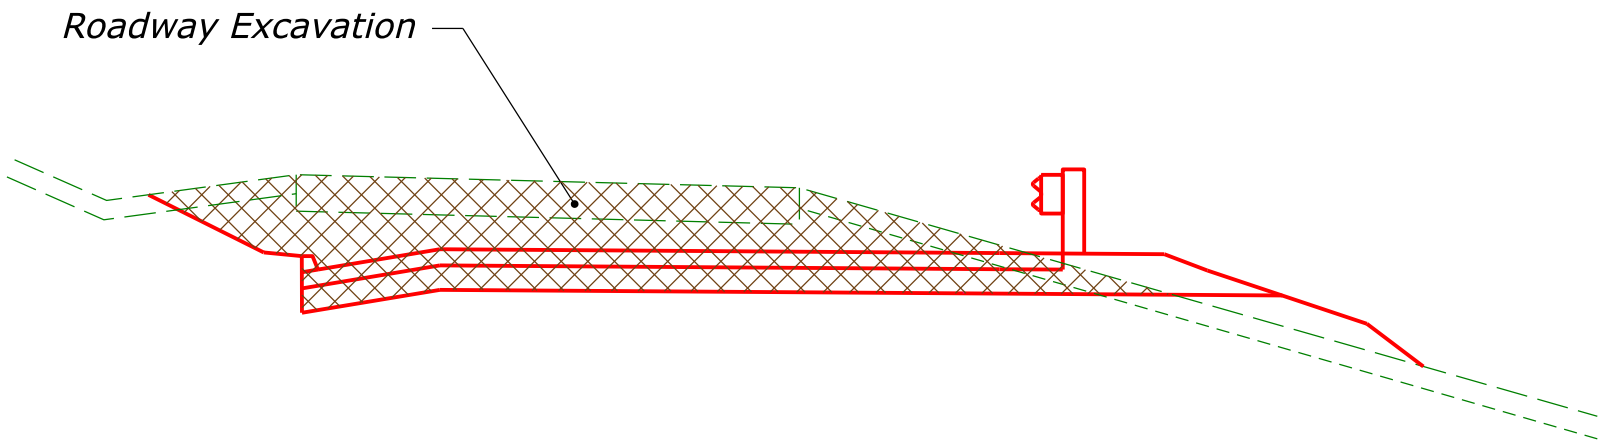

ROADWAY EXCAVATION

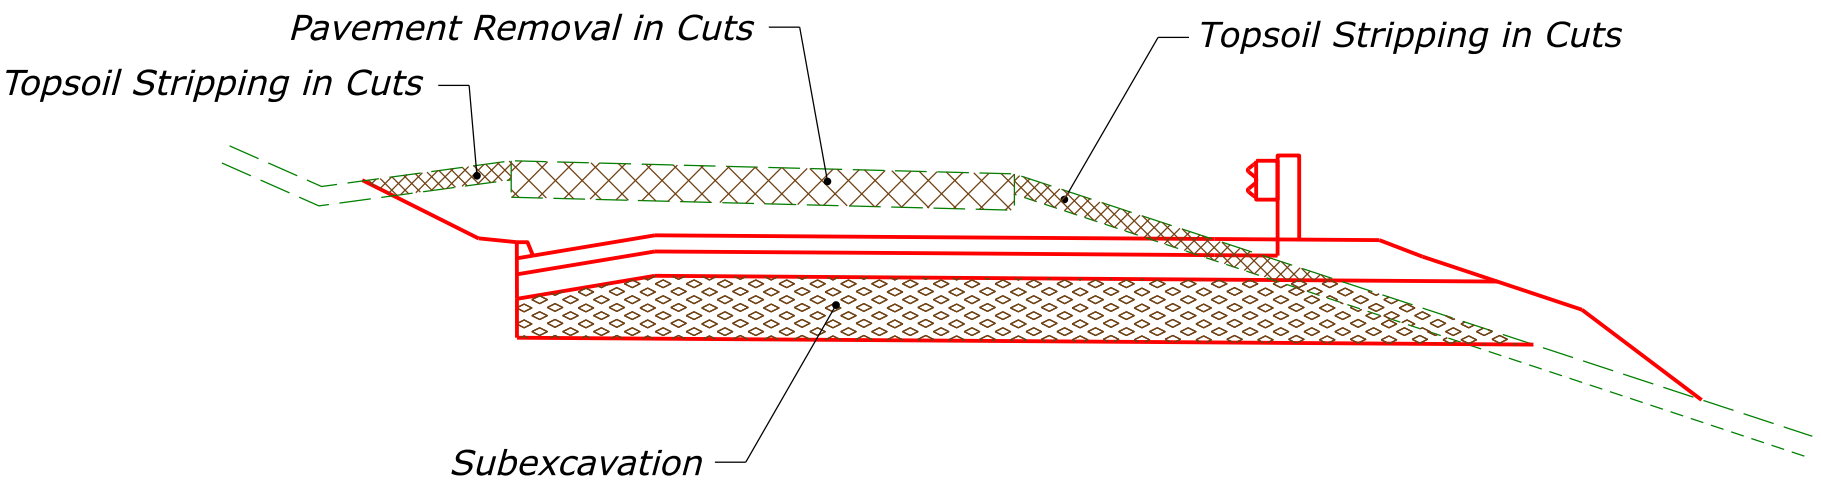

ADJUSTMENTS TO ROADWAY EXCAVATION

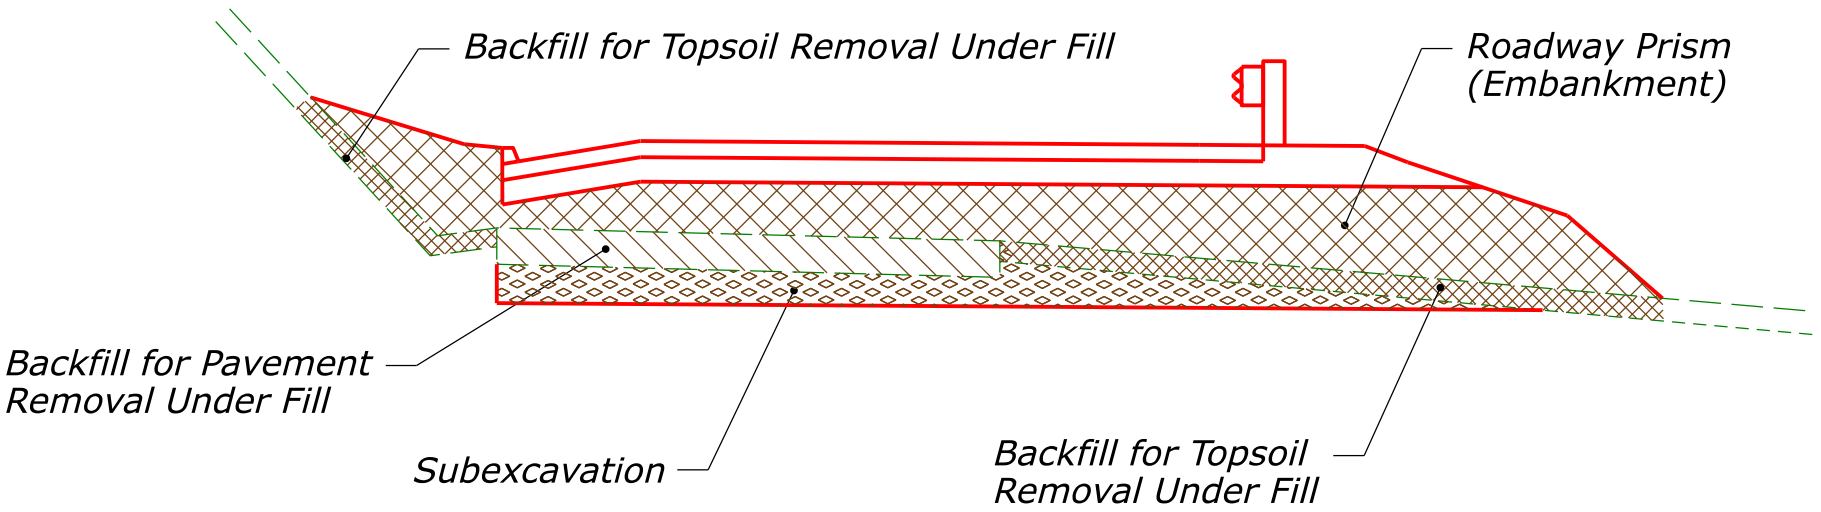

ROADWAY EMBANKMENT

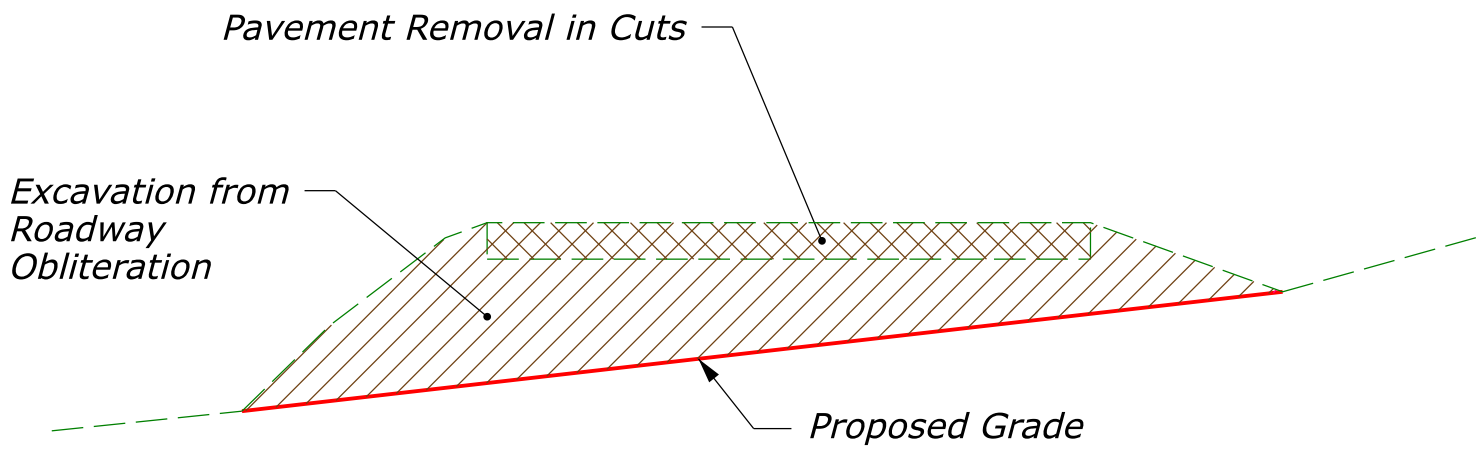

ROADWAY OBLITERATION (EXCAVATION)

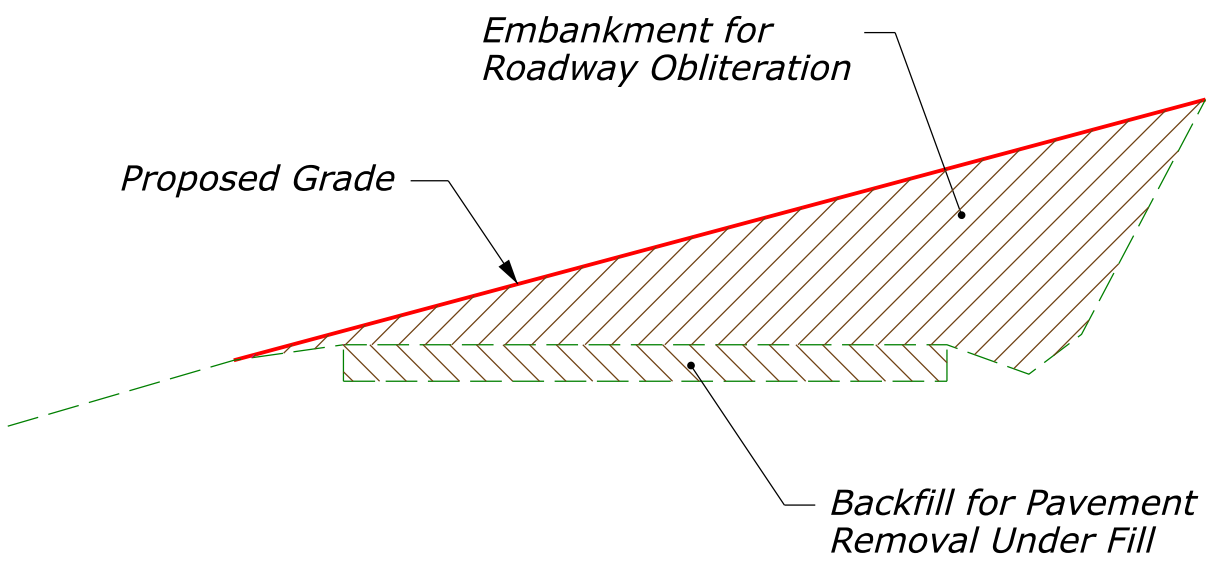

ROADWAY OBLITERATION (EMBANKMENT)

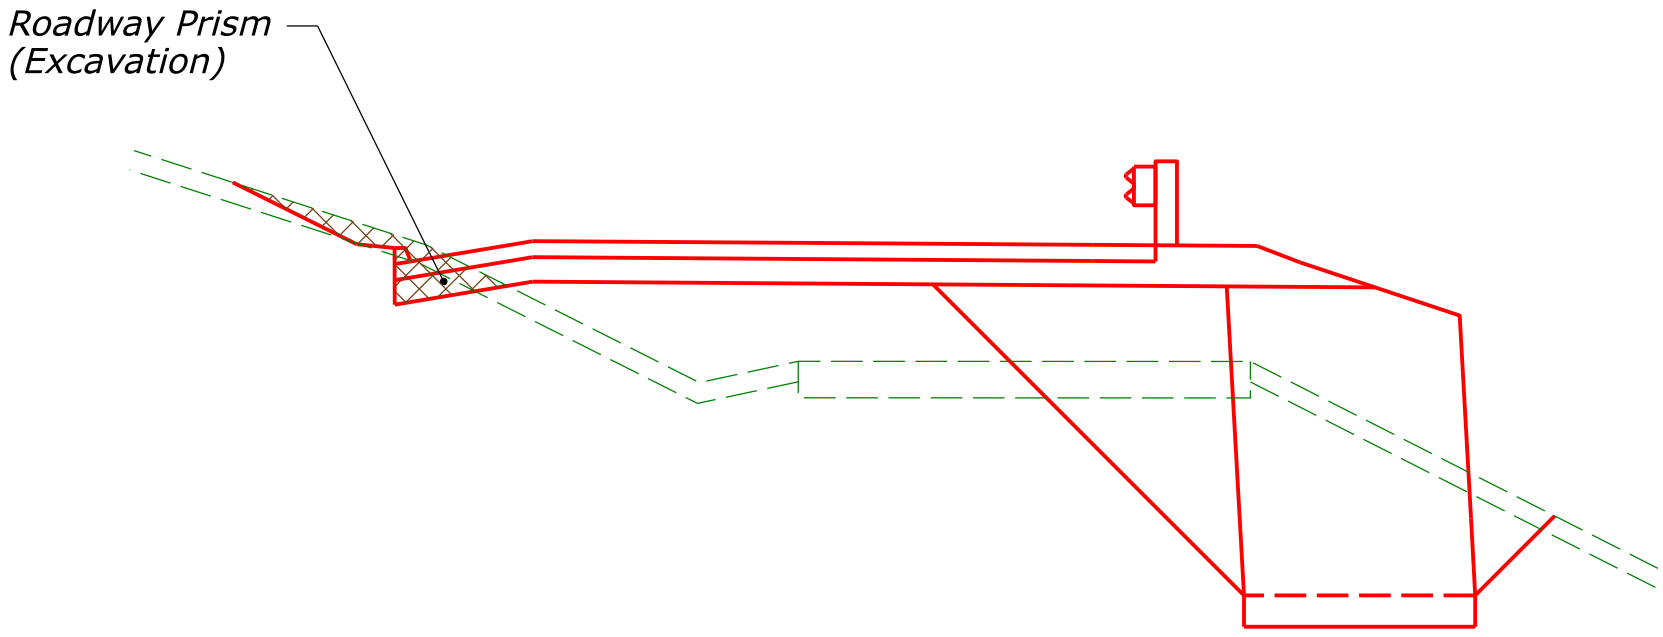

ROADWAY EXCAVATION
MSE WALL

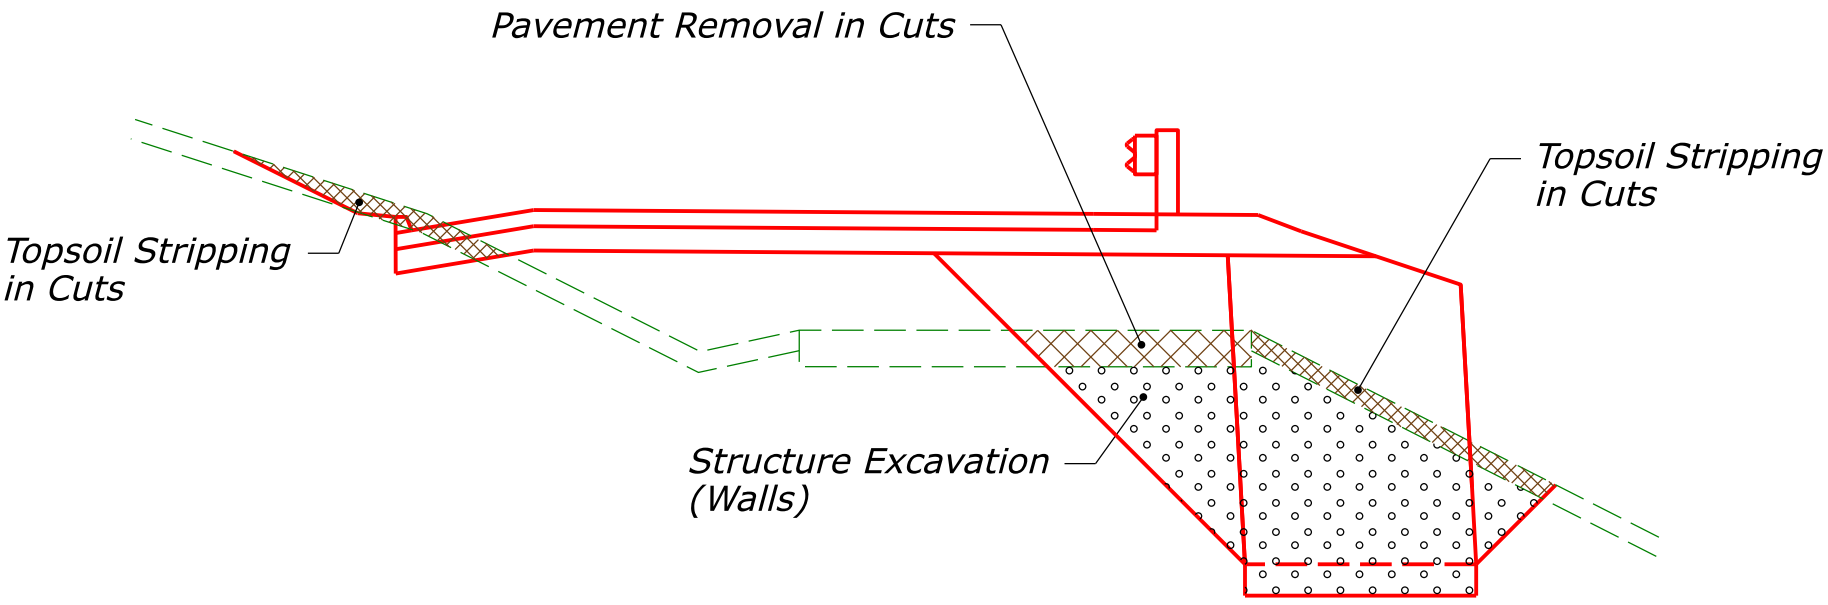

ADJUSTMENTS TO ROADWAY EXCAVATION
MSE WALL

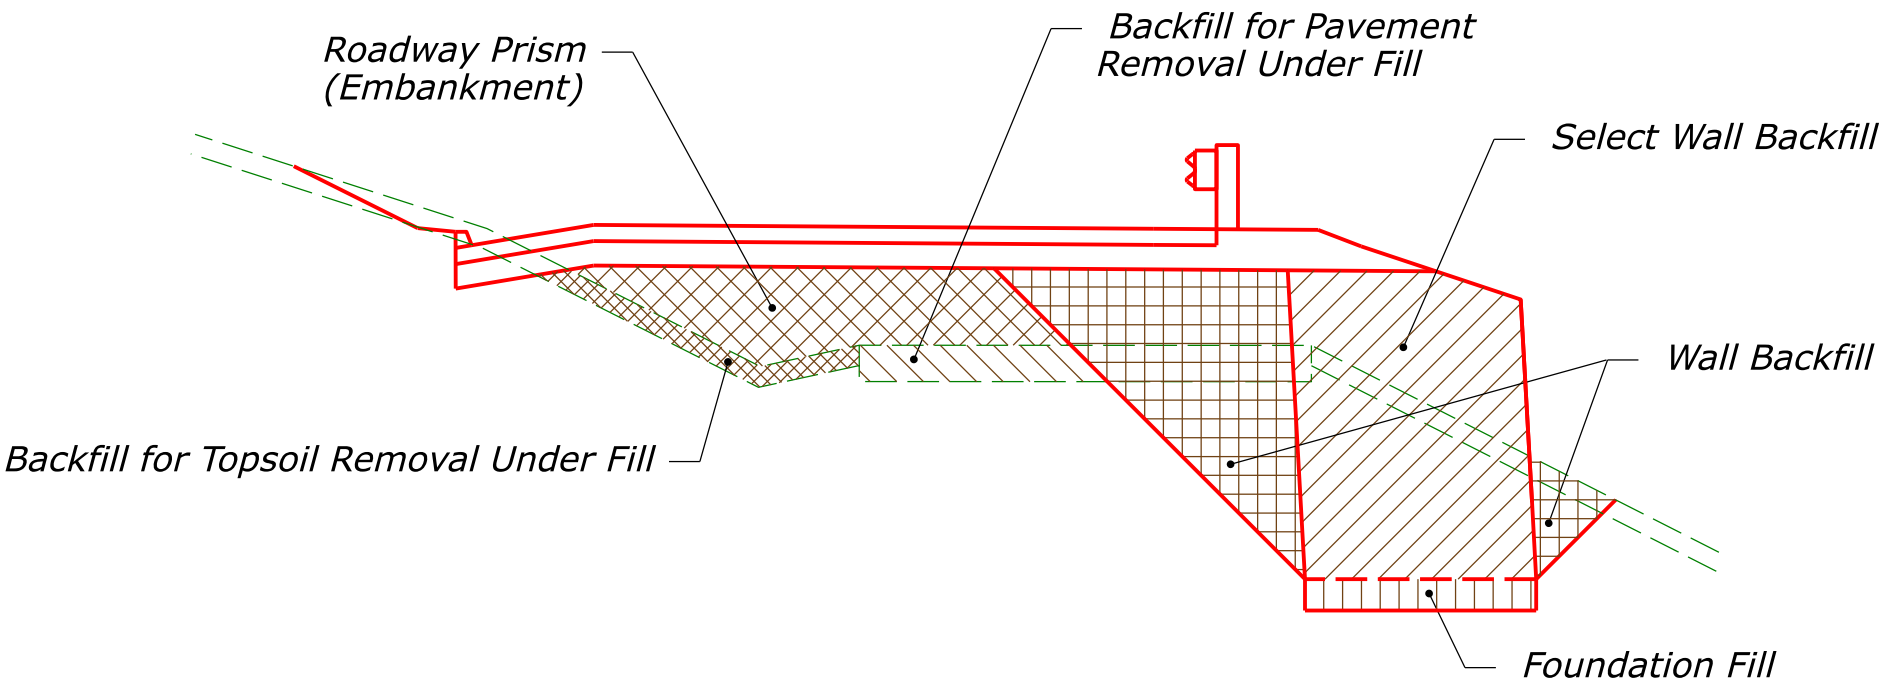

ROADWAY EMBANKMENT
MSE WALL

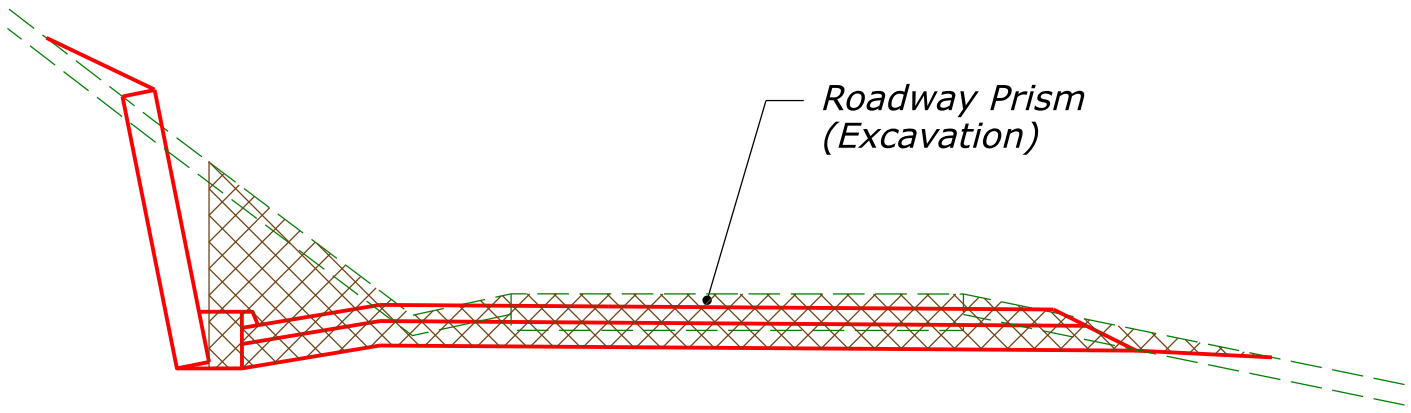

ROADWAY EXCAVATION
SOIL NAIL WALL

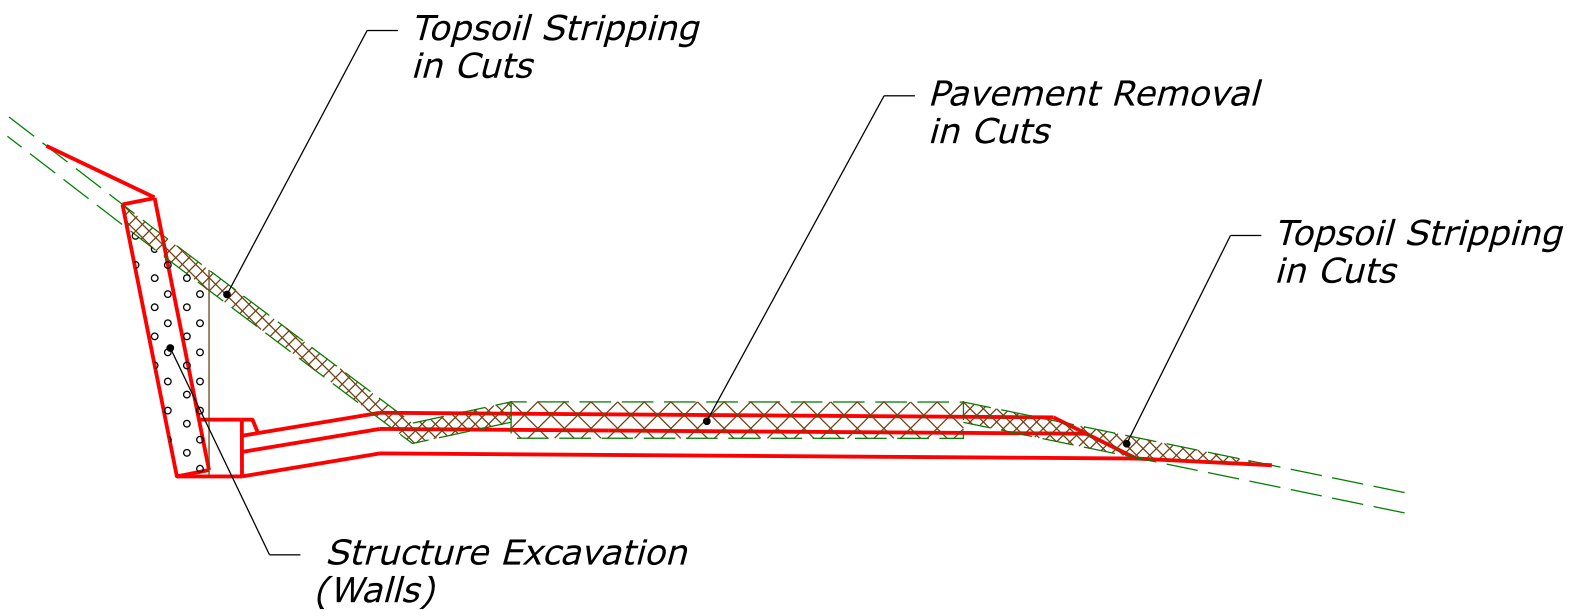

ADJUSTMENTS TO ROADWAY EXCAVATION
SOIL NAIL WALL

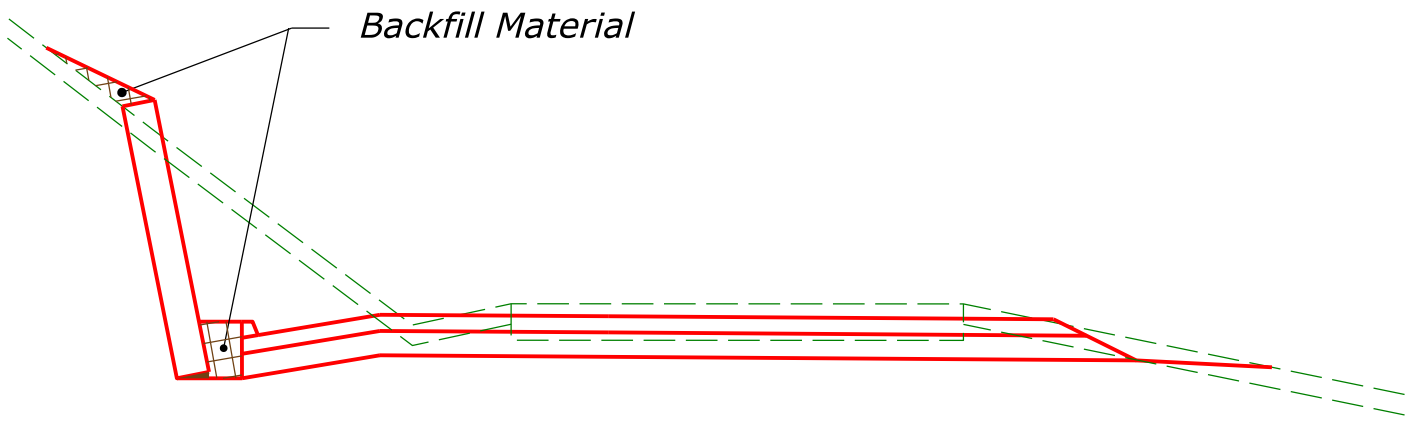

ROADWAY EMBANKMENT
SOIL NAIL WALL

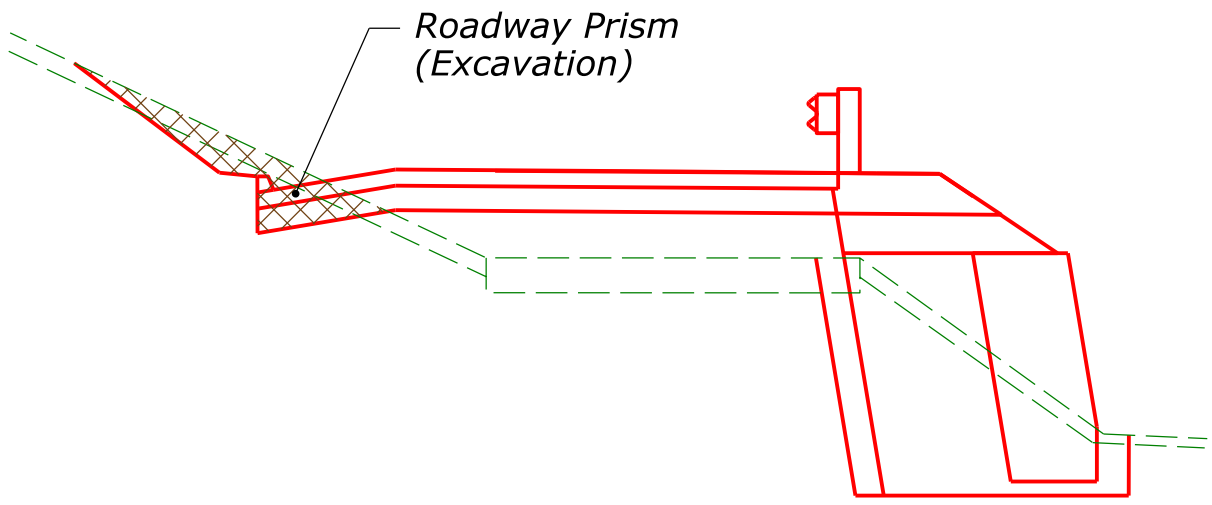

ROADWAY EXCAVATION
GABION FACED MSE

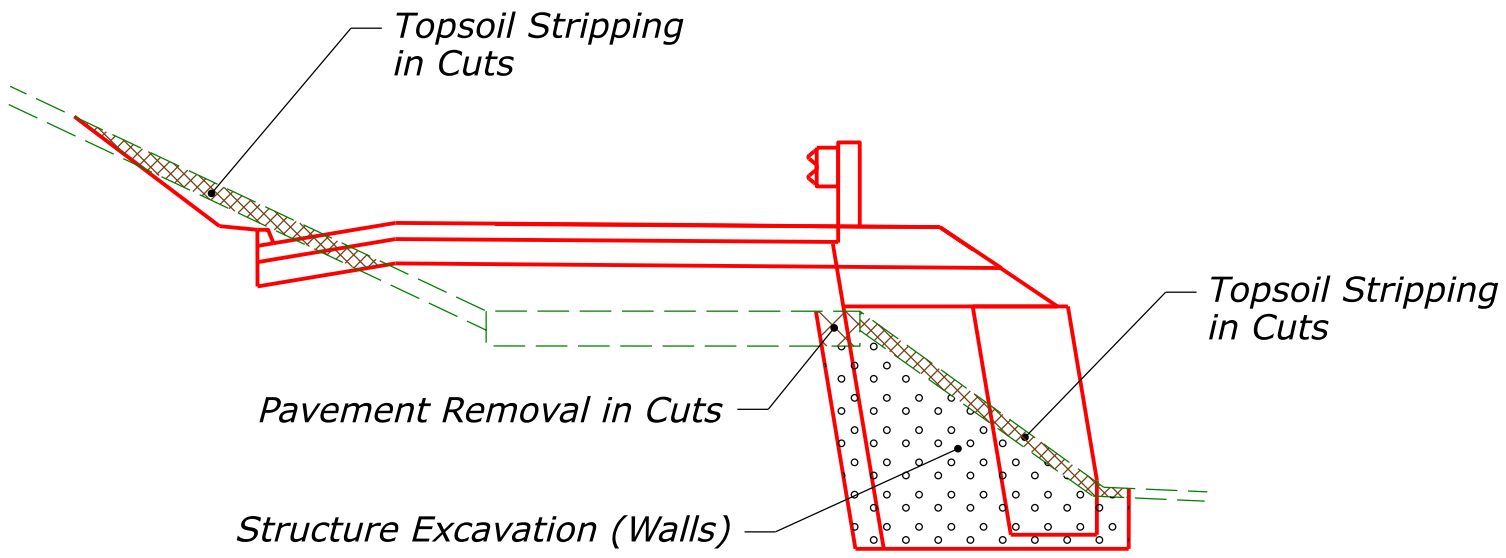

ADJUSTMENTS TO ROADWAY EXCAVATION
GABION FACED MSE WALL

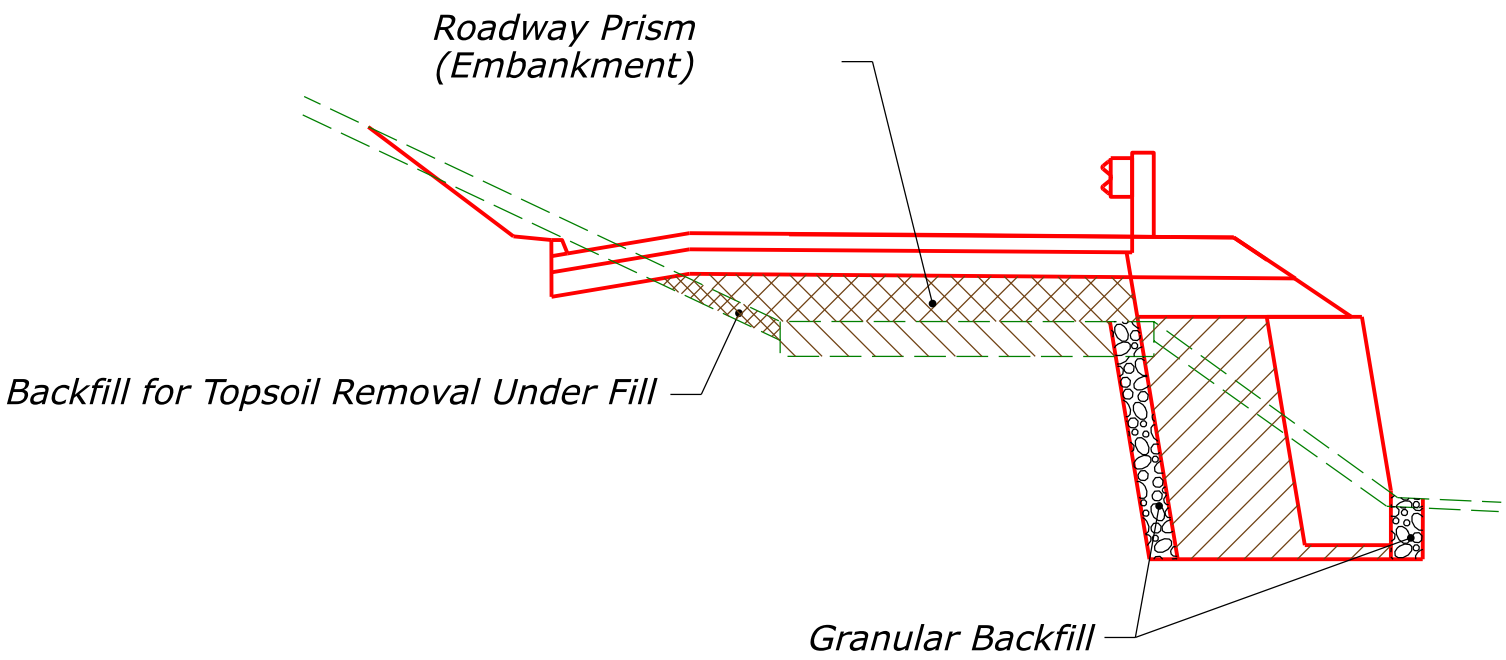

ROADWAY EMBANKMENT
GABION FACED MSE

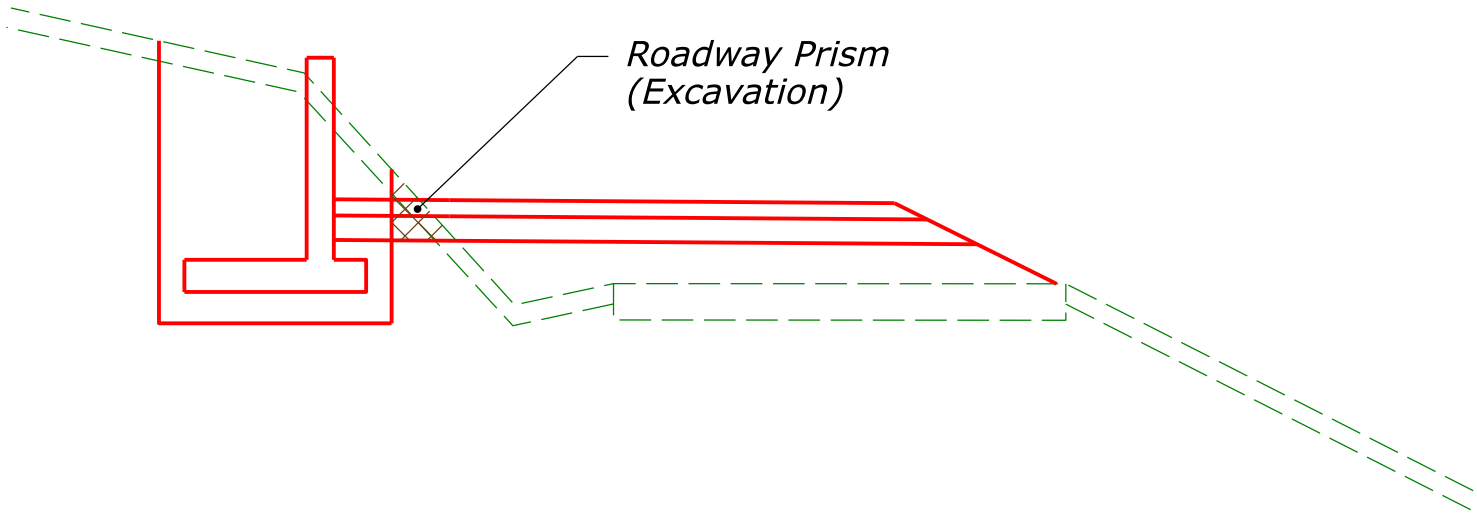

ROADWAY EXCAVATION
CONCRETE CUT WALL

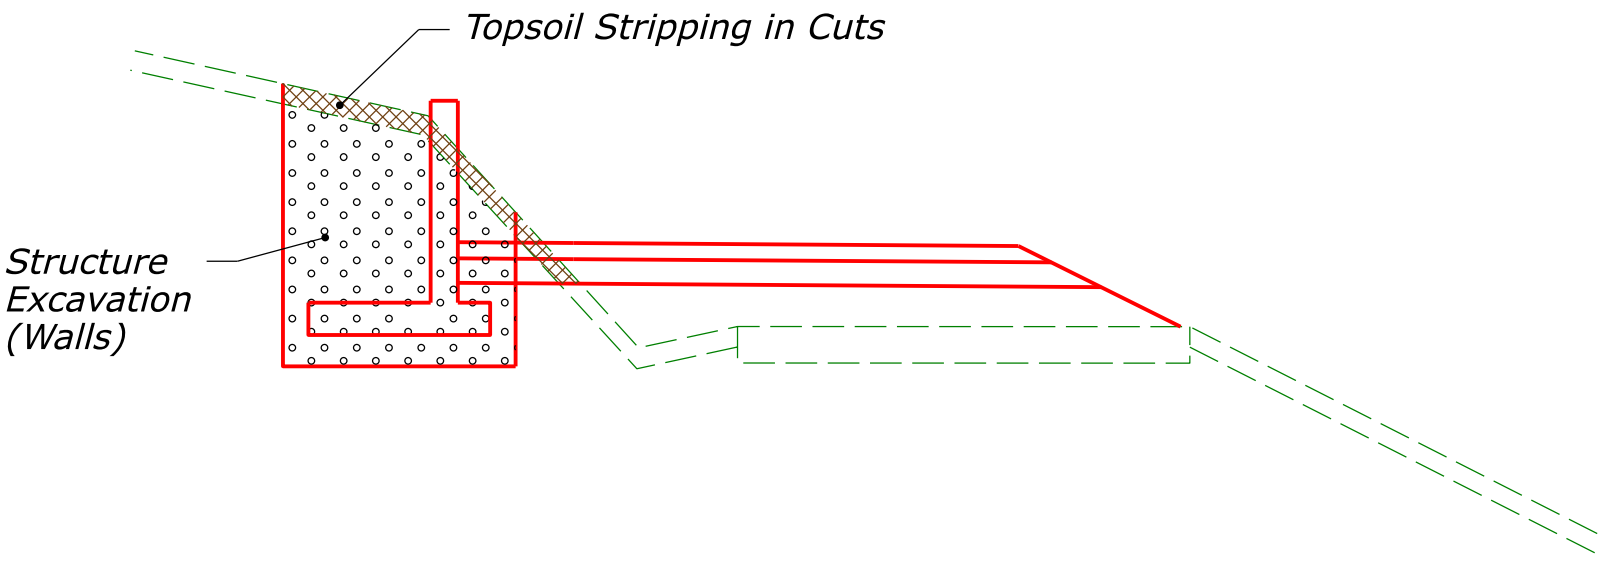

ADJUSTMENTS TO ROADWAY EXCAVATION
CONCRETE CUT WALL

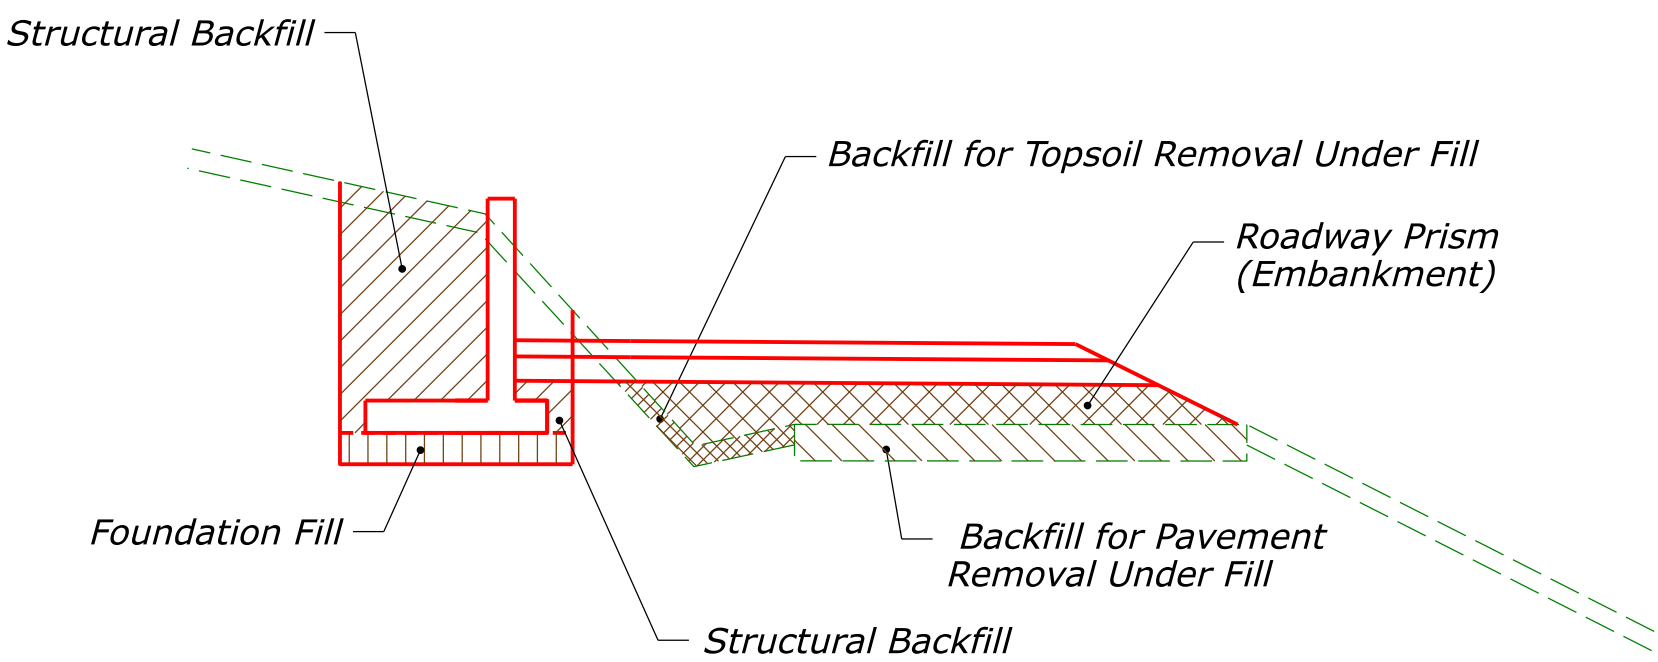

ROADWAY EMBANKMENT
CONCRETE CUT WALL

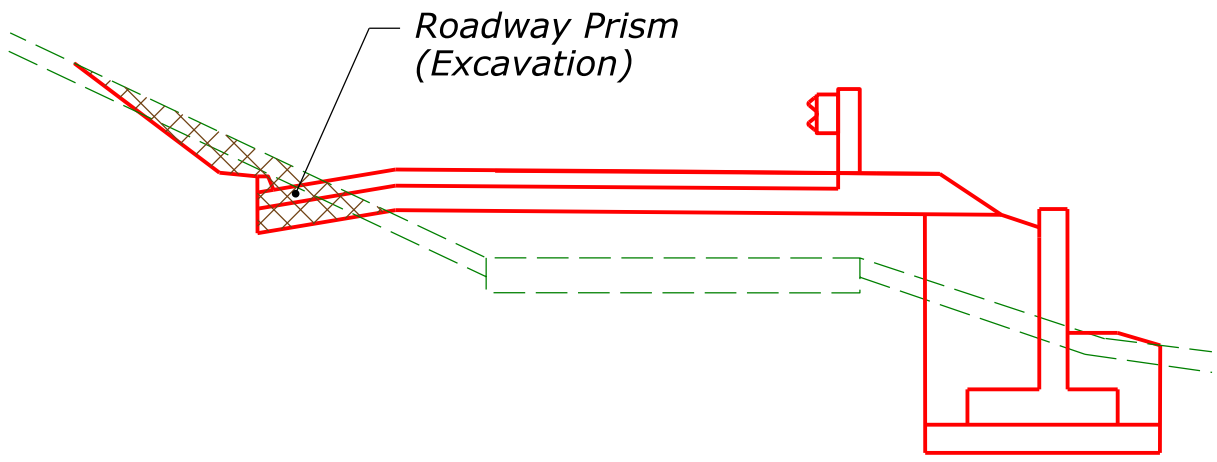

ROADWAY EXCAVATION
CONCRETE FILL WALL

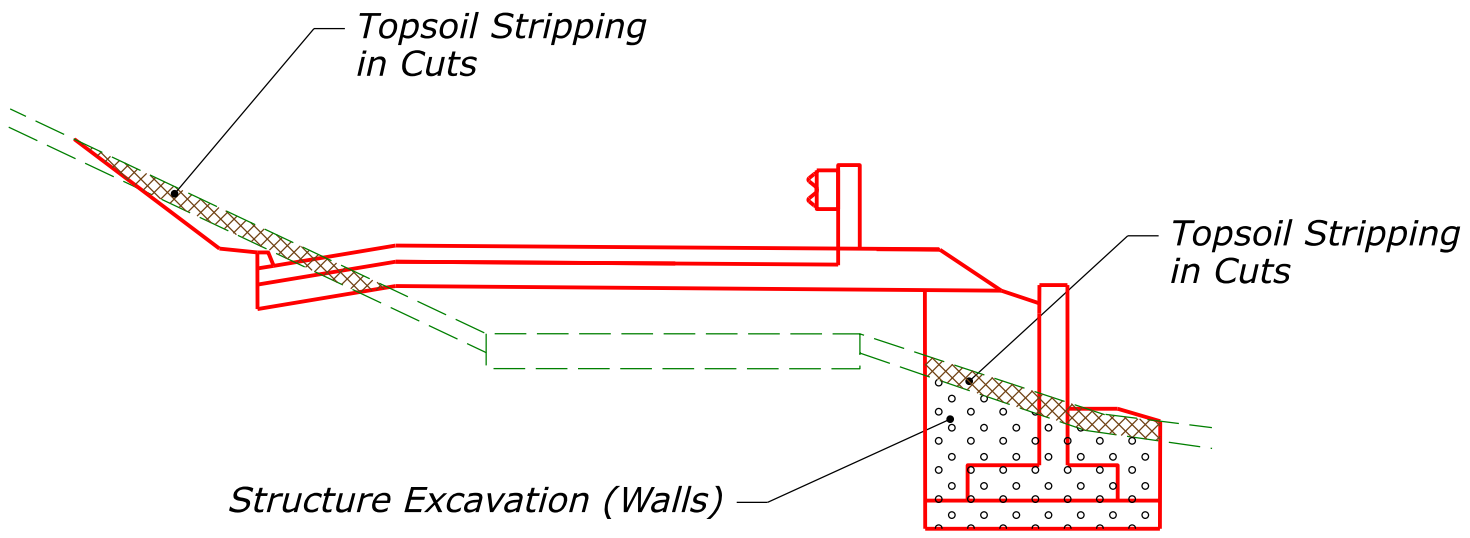

ADJUSTMENTS TO ROADWAY EXCAVATION
CONCRETE FILL WALL

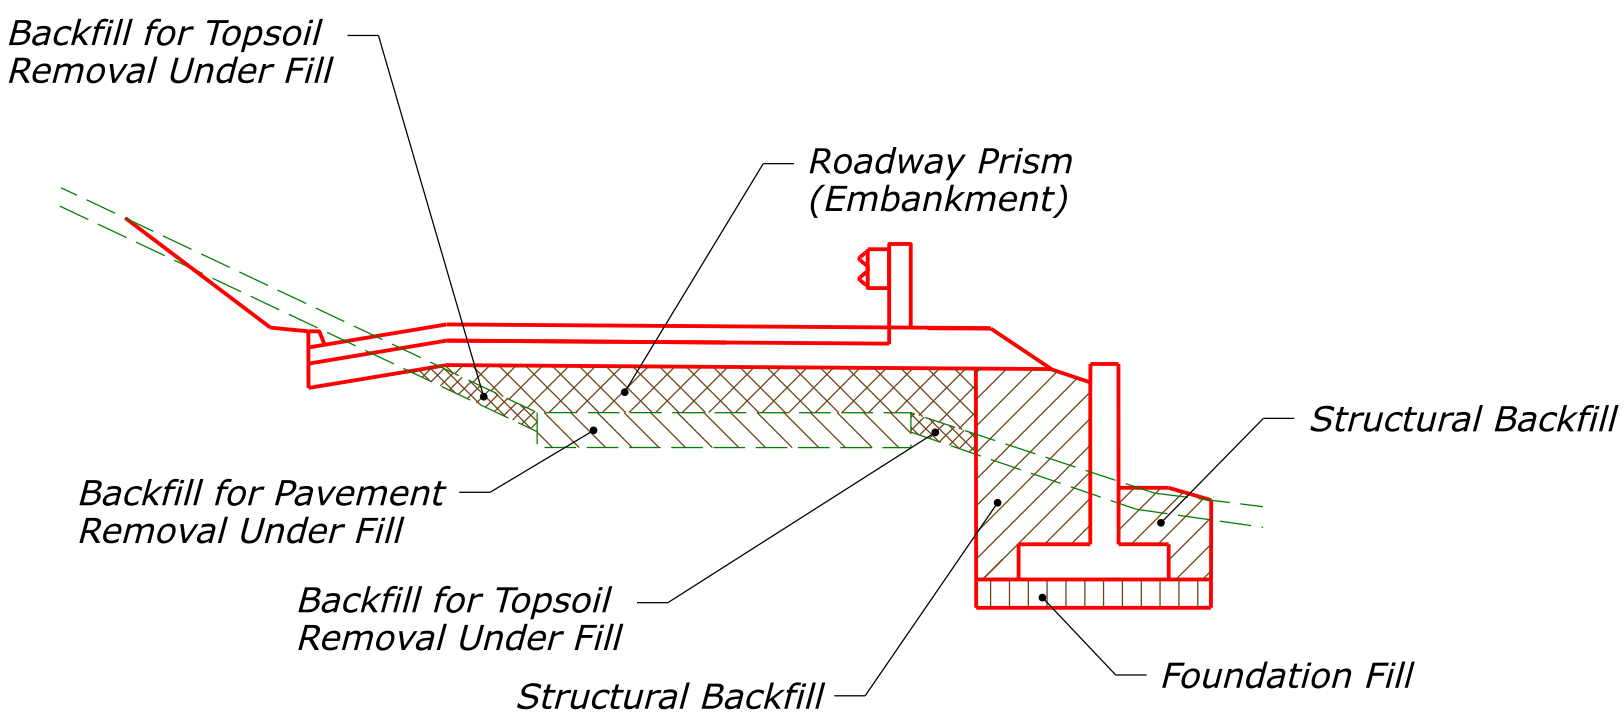

ROADWAY EMBANKMENT
CONCRETE FILL WALL

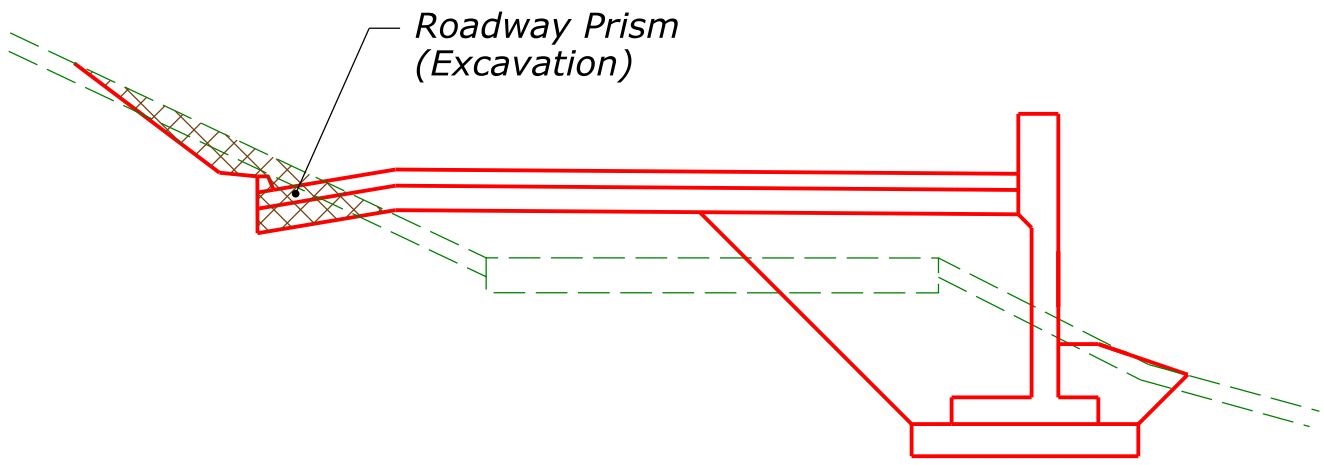

ROADWAY EXCAVATION
REINFORCED CONCRETE WALL
WITH PARAPET

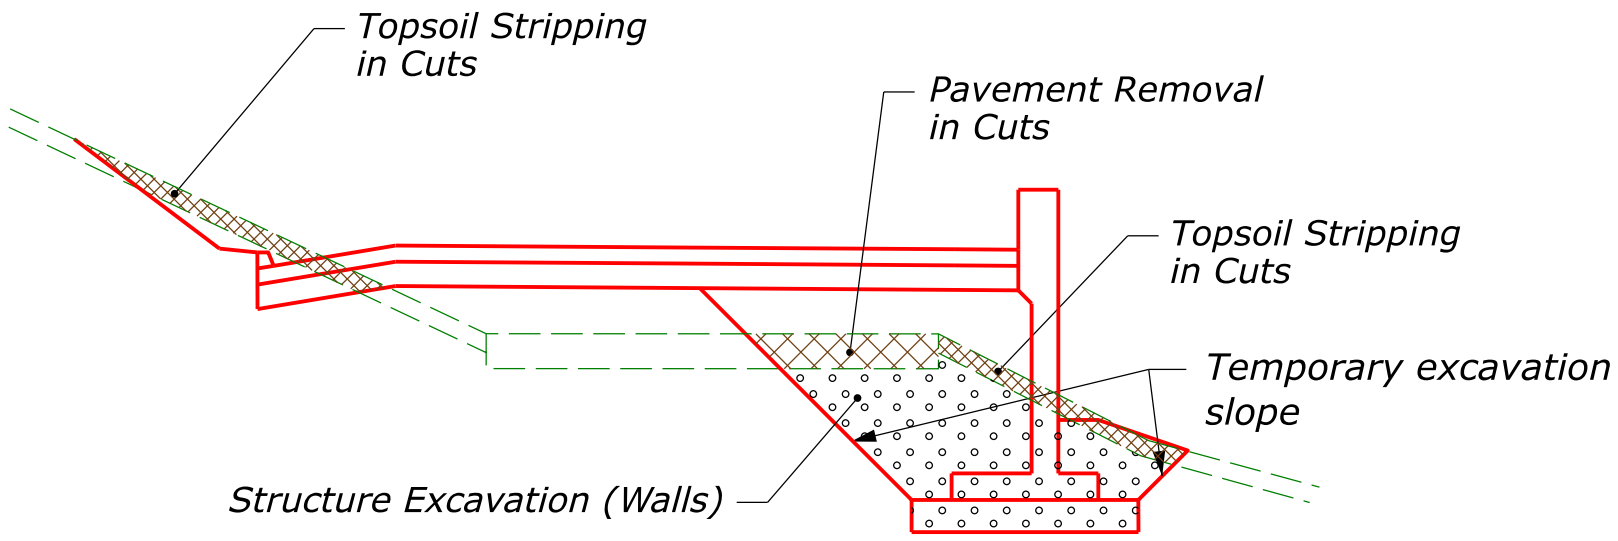

ADJUSTMENTS TO ROADWAY EXCAVATION
REINFORCED CONCRETE WALL
WITH PARAPET

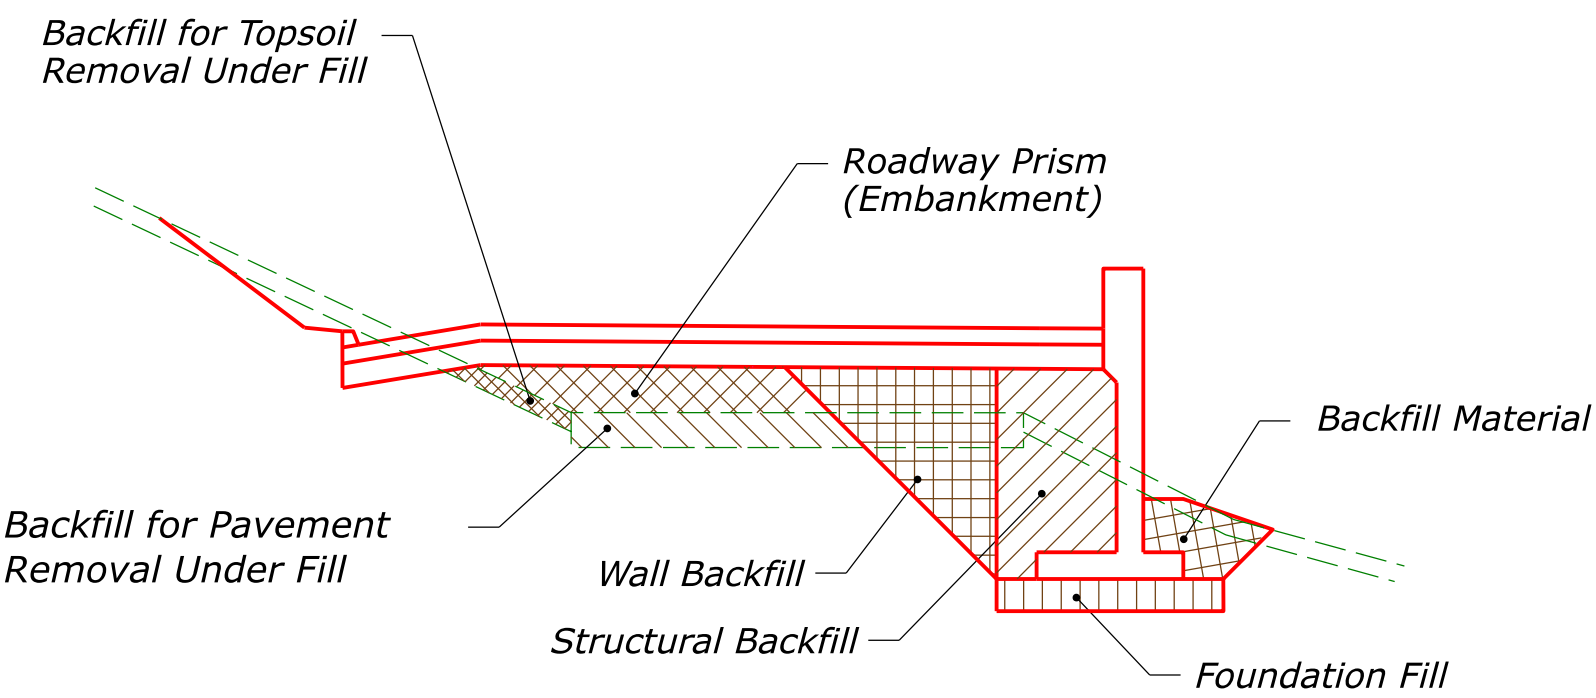

ROADWAY EMBANKMENT
REINFORCED CONCRETE WALL
WITH PARAPET

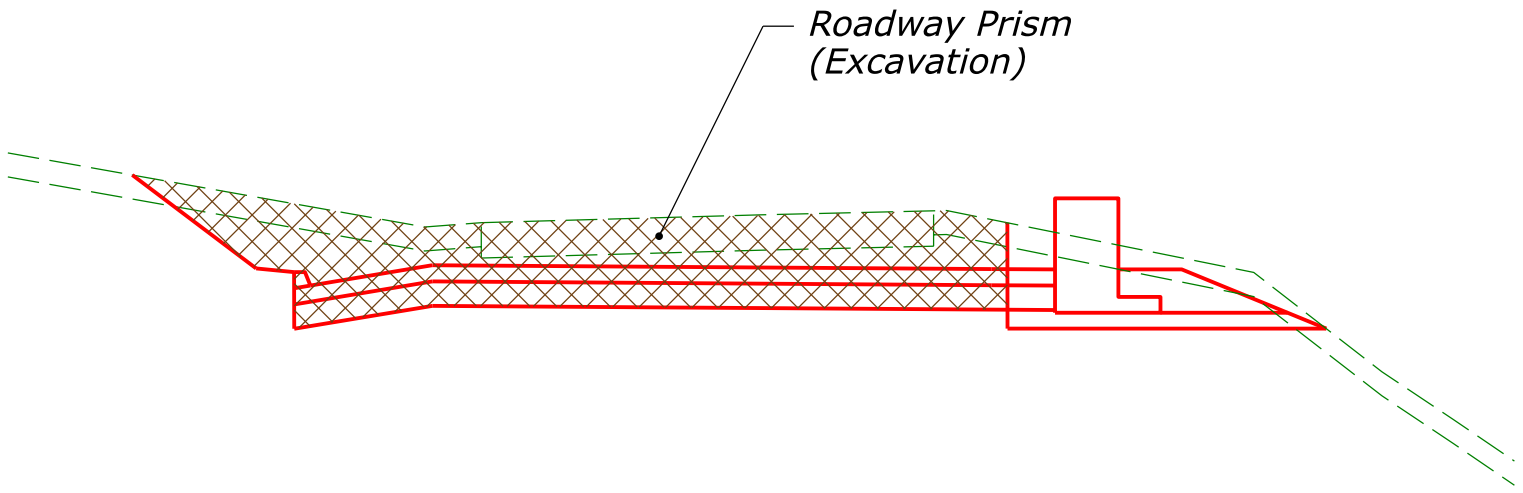

ROADWAY EXCAVATION
GUARDWALL

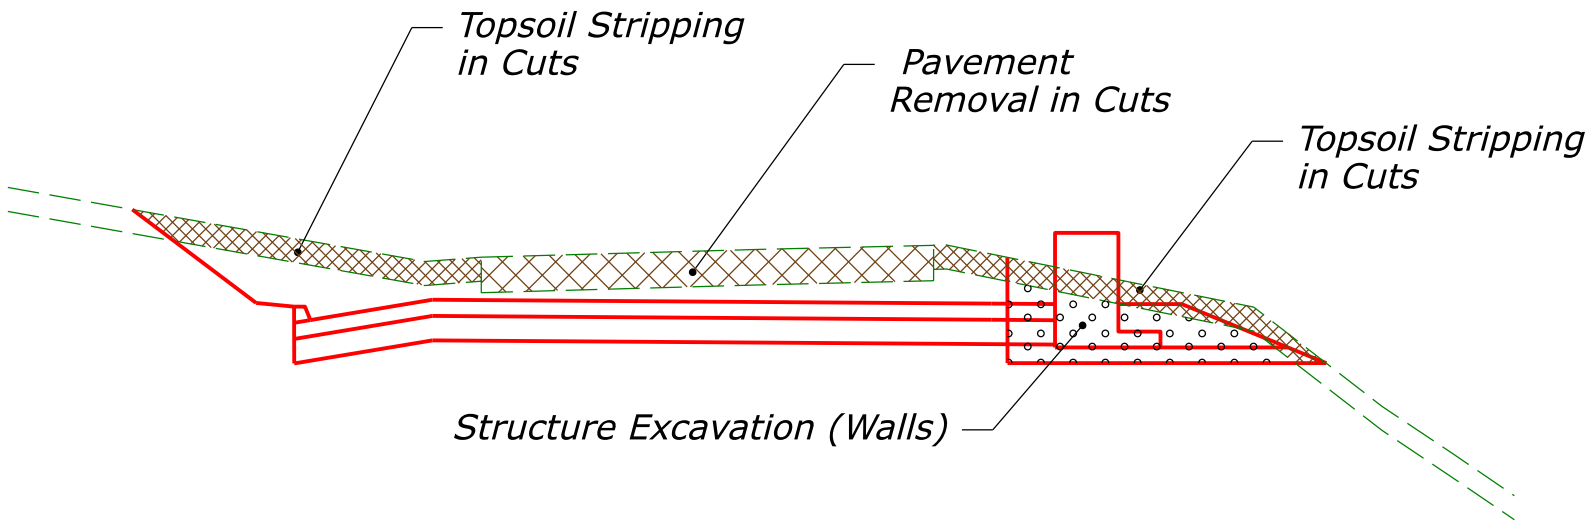

ADJUSTMENTS TO ROADWAY EXCAVATION
GUARDWALL

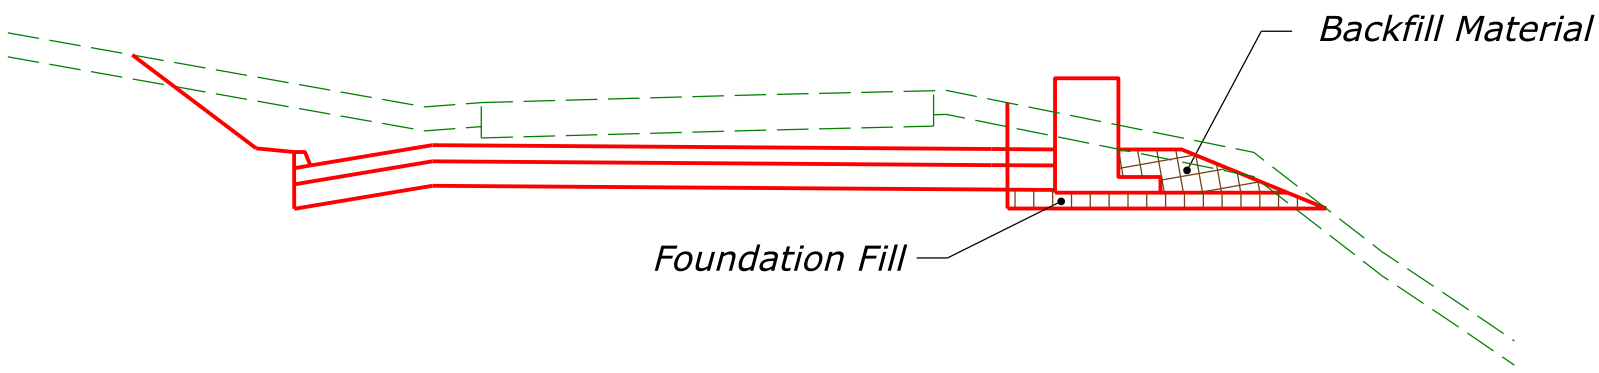

ROADWAY EMBANKMENT
GUARDWALL