STATE	PROJECT	SHEET NUMBER
NM	NM FLAP 152(1) NM 152 Bridges	

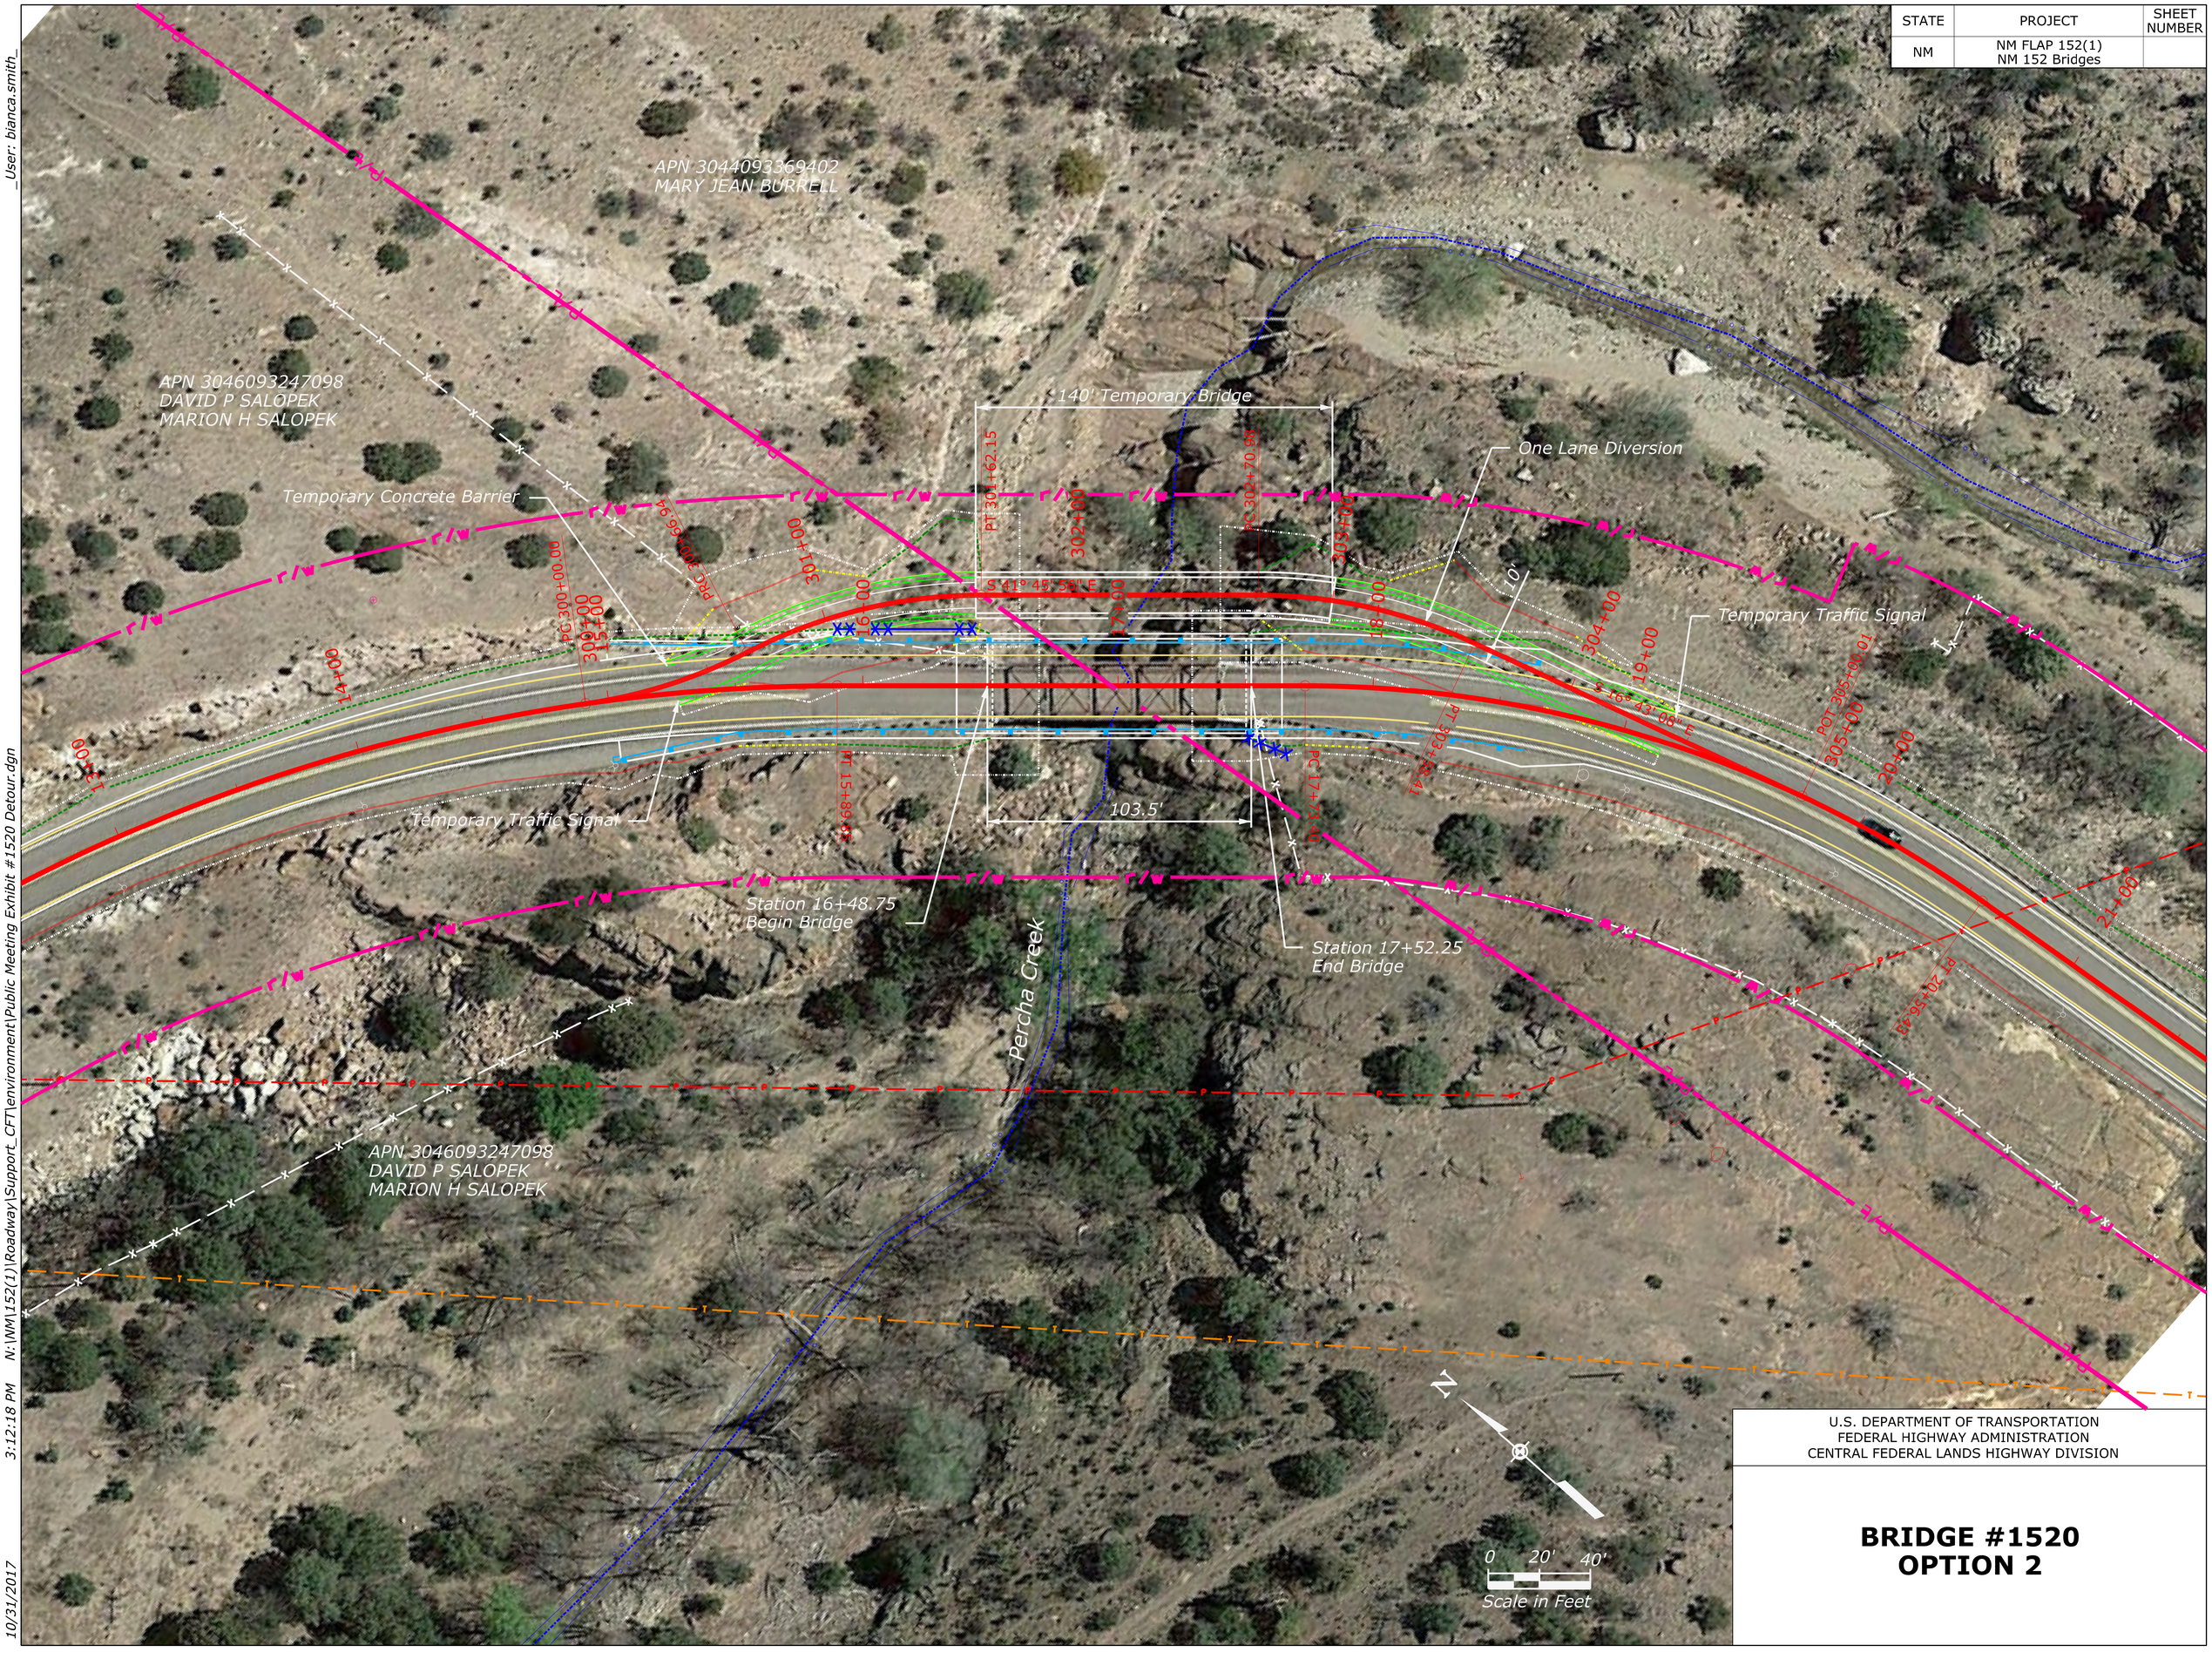

U.S. DEPARTMENT OF TRANSPORTATION
FEDERAL HIGHWAY ADMINISTRATION
CENTRAL FEDERAL LANDS HIGHWAY DIVISION

BRIDGE #1520
OPTION 2

User: bianca.smith
N:\NM\152(1)\Roadway\Support_CFT\environment\Public Meeting Exhibit #1520 Detour.dgn
3:12:18 PM
10/31/2017