STATE	PROJECT	SHEET NUMBER
NM	NM FLAP 152(1) NM 152 Bridges	

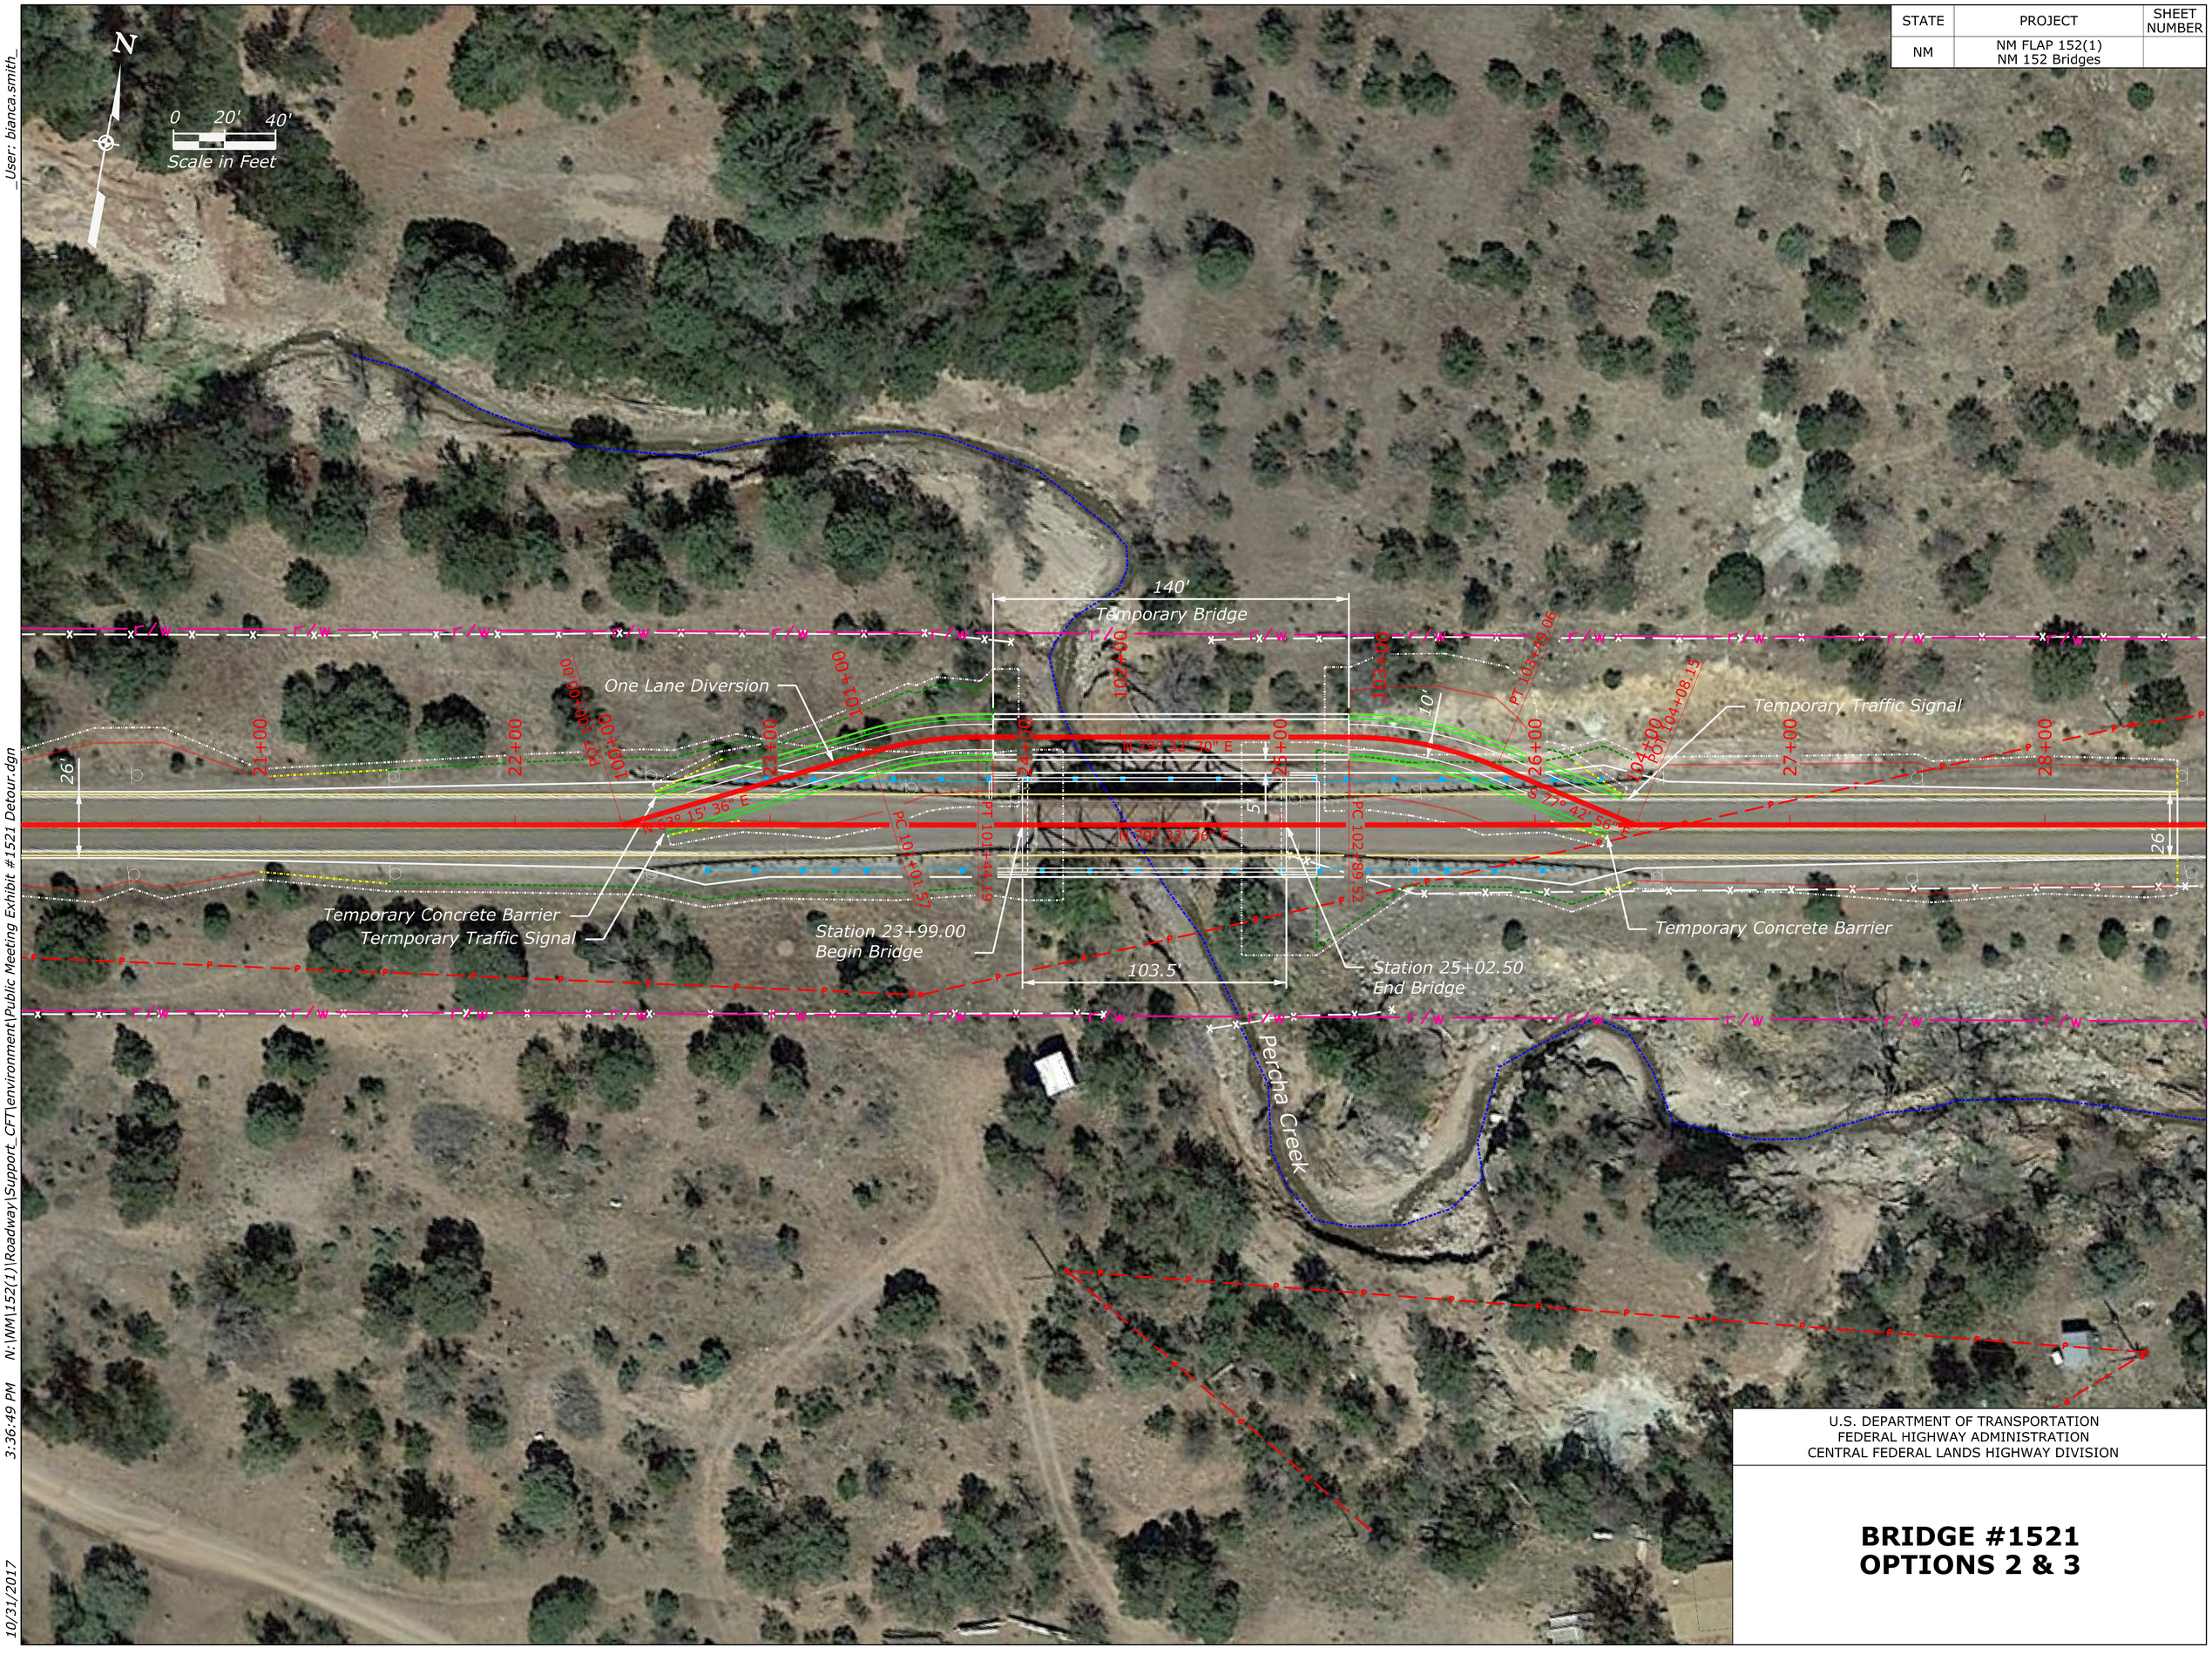

U.S. DEPARTMENT OF TRANSPORTATION
FEDERAL HIGHWAY ADMINISTRATION
CENTRAL FEDERAL LANDS HIGHWAY DIVISION

BRIDGE #1521
OPTIONS 2 & 3

User: bianca.smith
N:\WM\152(1)\Roadway\Support_CFT\environment\Public Meeting Exhibit #1521 Detour.dgn
3:36:49 PM
10/31/2017