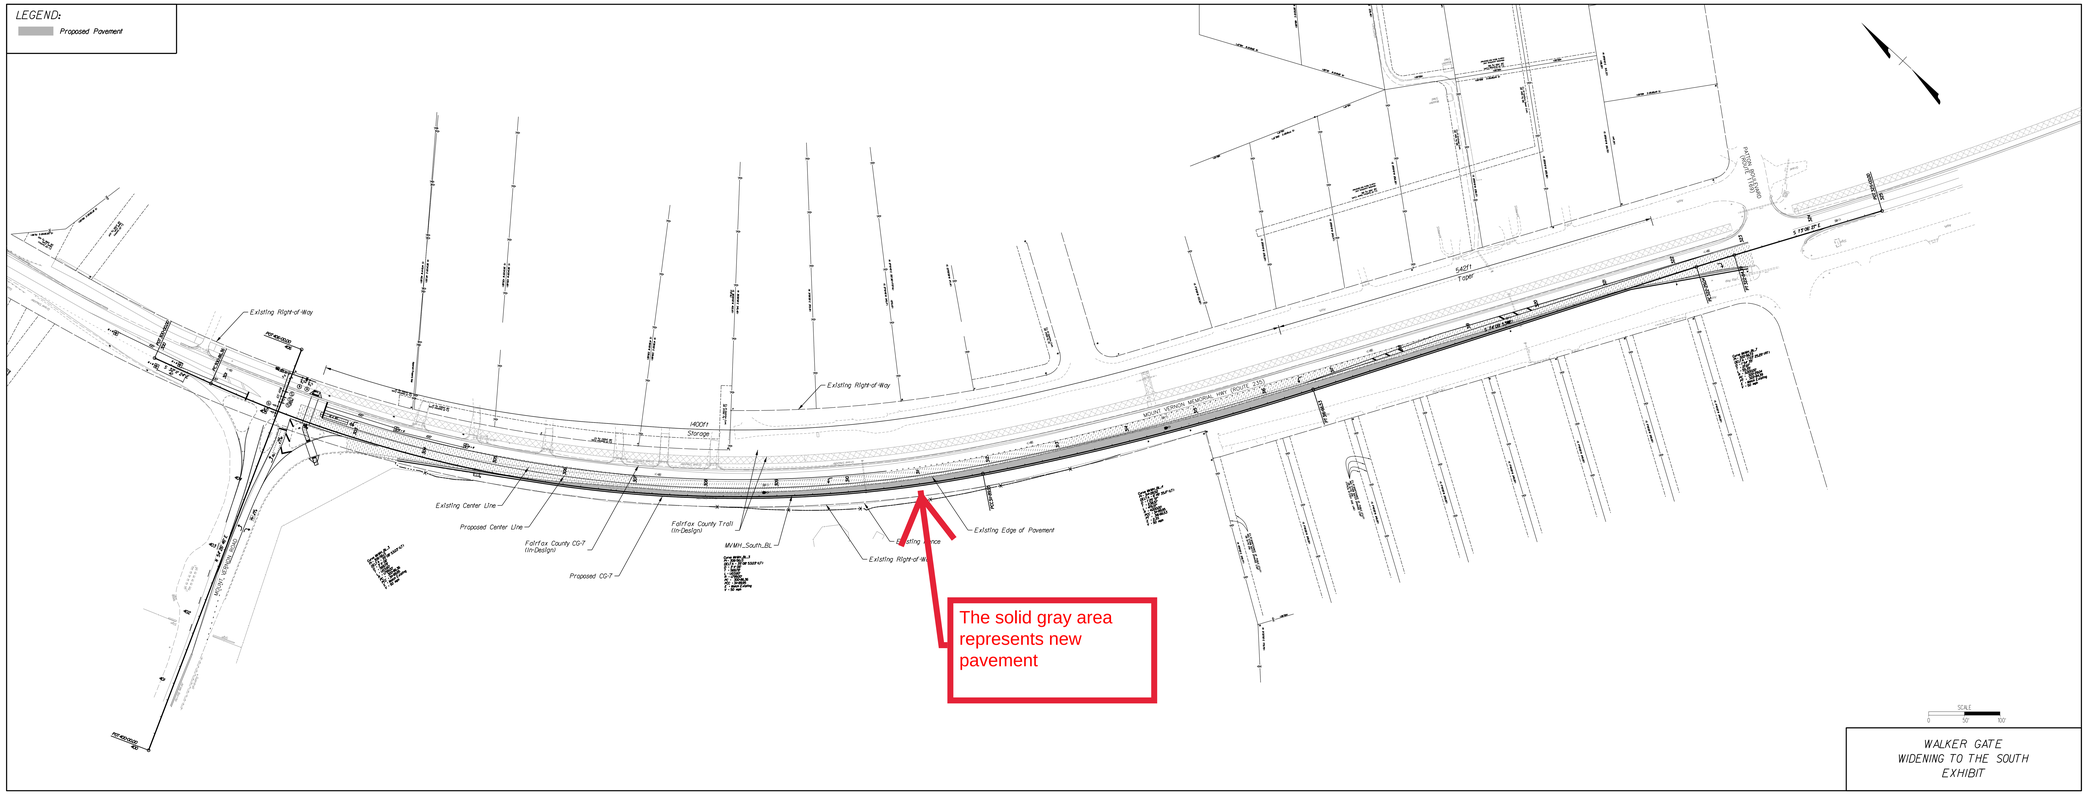
LEGEND:
Proposed Pavement
Existing Right-of-Way
Existing Right-of-Way
Existing Center Line
Proposed Center Line
Fairfax County CG-7 (In-Design)
Proposed CG-7
Fairfax County Trail (In-Design)
MVMH_South_BL
Existing Fence
Existing Right-of-Way
Existing Edge of Pavement
MOUNT VERNON MEMORIAL HWY (ROUTE 235)
The solid gray area represents new pavement
WALKER GATE
WIDENING TO THE SOUTH
EXHIBIT